FOR KEY AND NOTES
REFER TO PLATE 1.

BID SET NOT FOR BUILD.

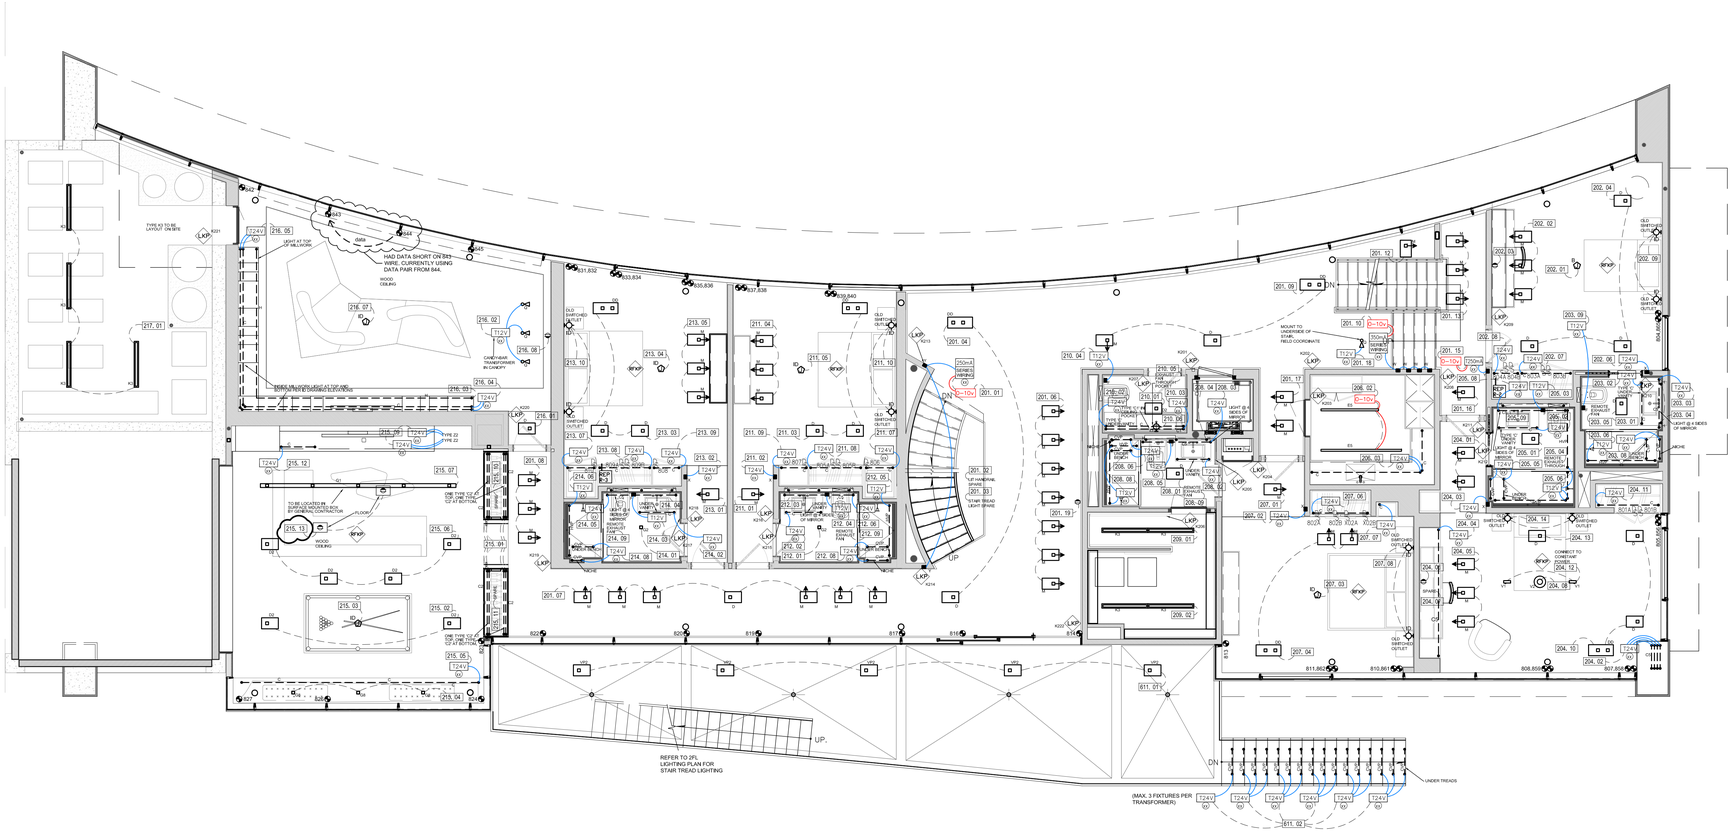

SCALE:
3/16" = 1'-0"

SMITH RESIDENCE

Radiance LIGHTING
710 MICHIGAN #2, MIAMI BEACH, FL 33139
ph 305-535-9768 fax 305-535-6108

REVISIONS:
12-1-17
1-1-18

DRAWING TITLE:
RL-04

SHEET NO.
PLATE 4
OF 7

THIS DRAWING REPRESENTS DESIGN CONCEPTS AND CONSTRUCTION SUGGESTIONS ONLY. THE DESIGNER IS UNQUALIFIED TO DETERMINE THE ELECTRICAL OR STRUCTURAL APPROPRIATENESS OF THIS DESIGN AND WILL NOT ASSUME ANY RESPONSIBILITY FOR IMPROPER ENGINEERING, CONSTRUCTION, OR USE. ALL MATERIALS AND CONSTRUCTION MUST MEET THE MOST STRINGENT LOCAL SAFETY CODES.